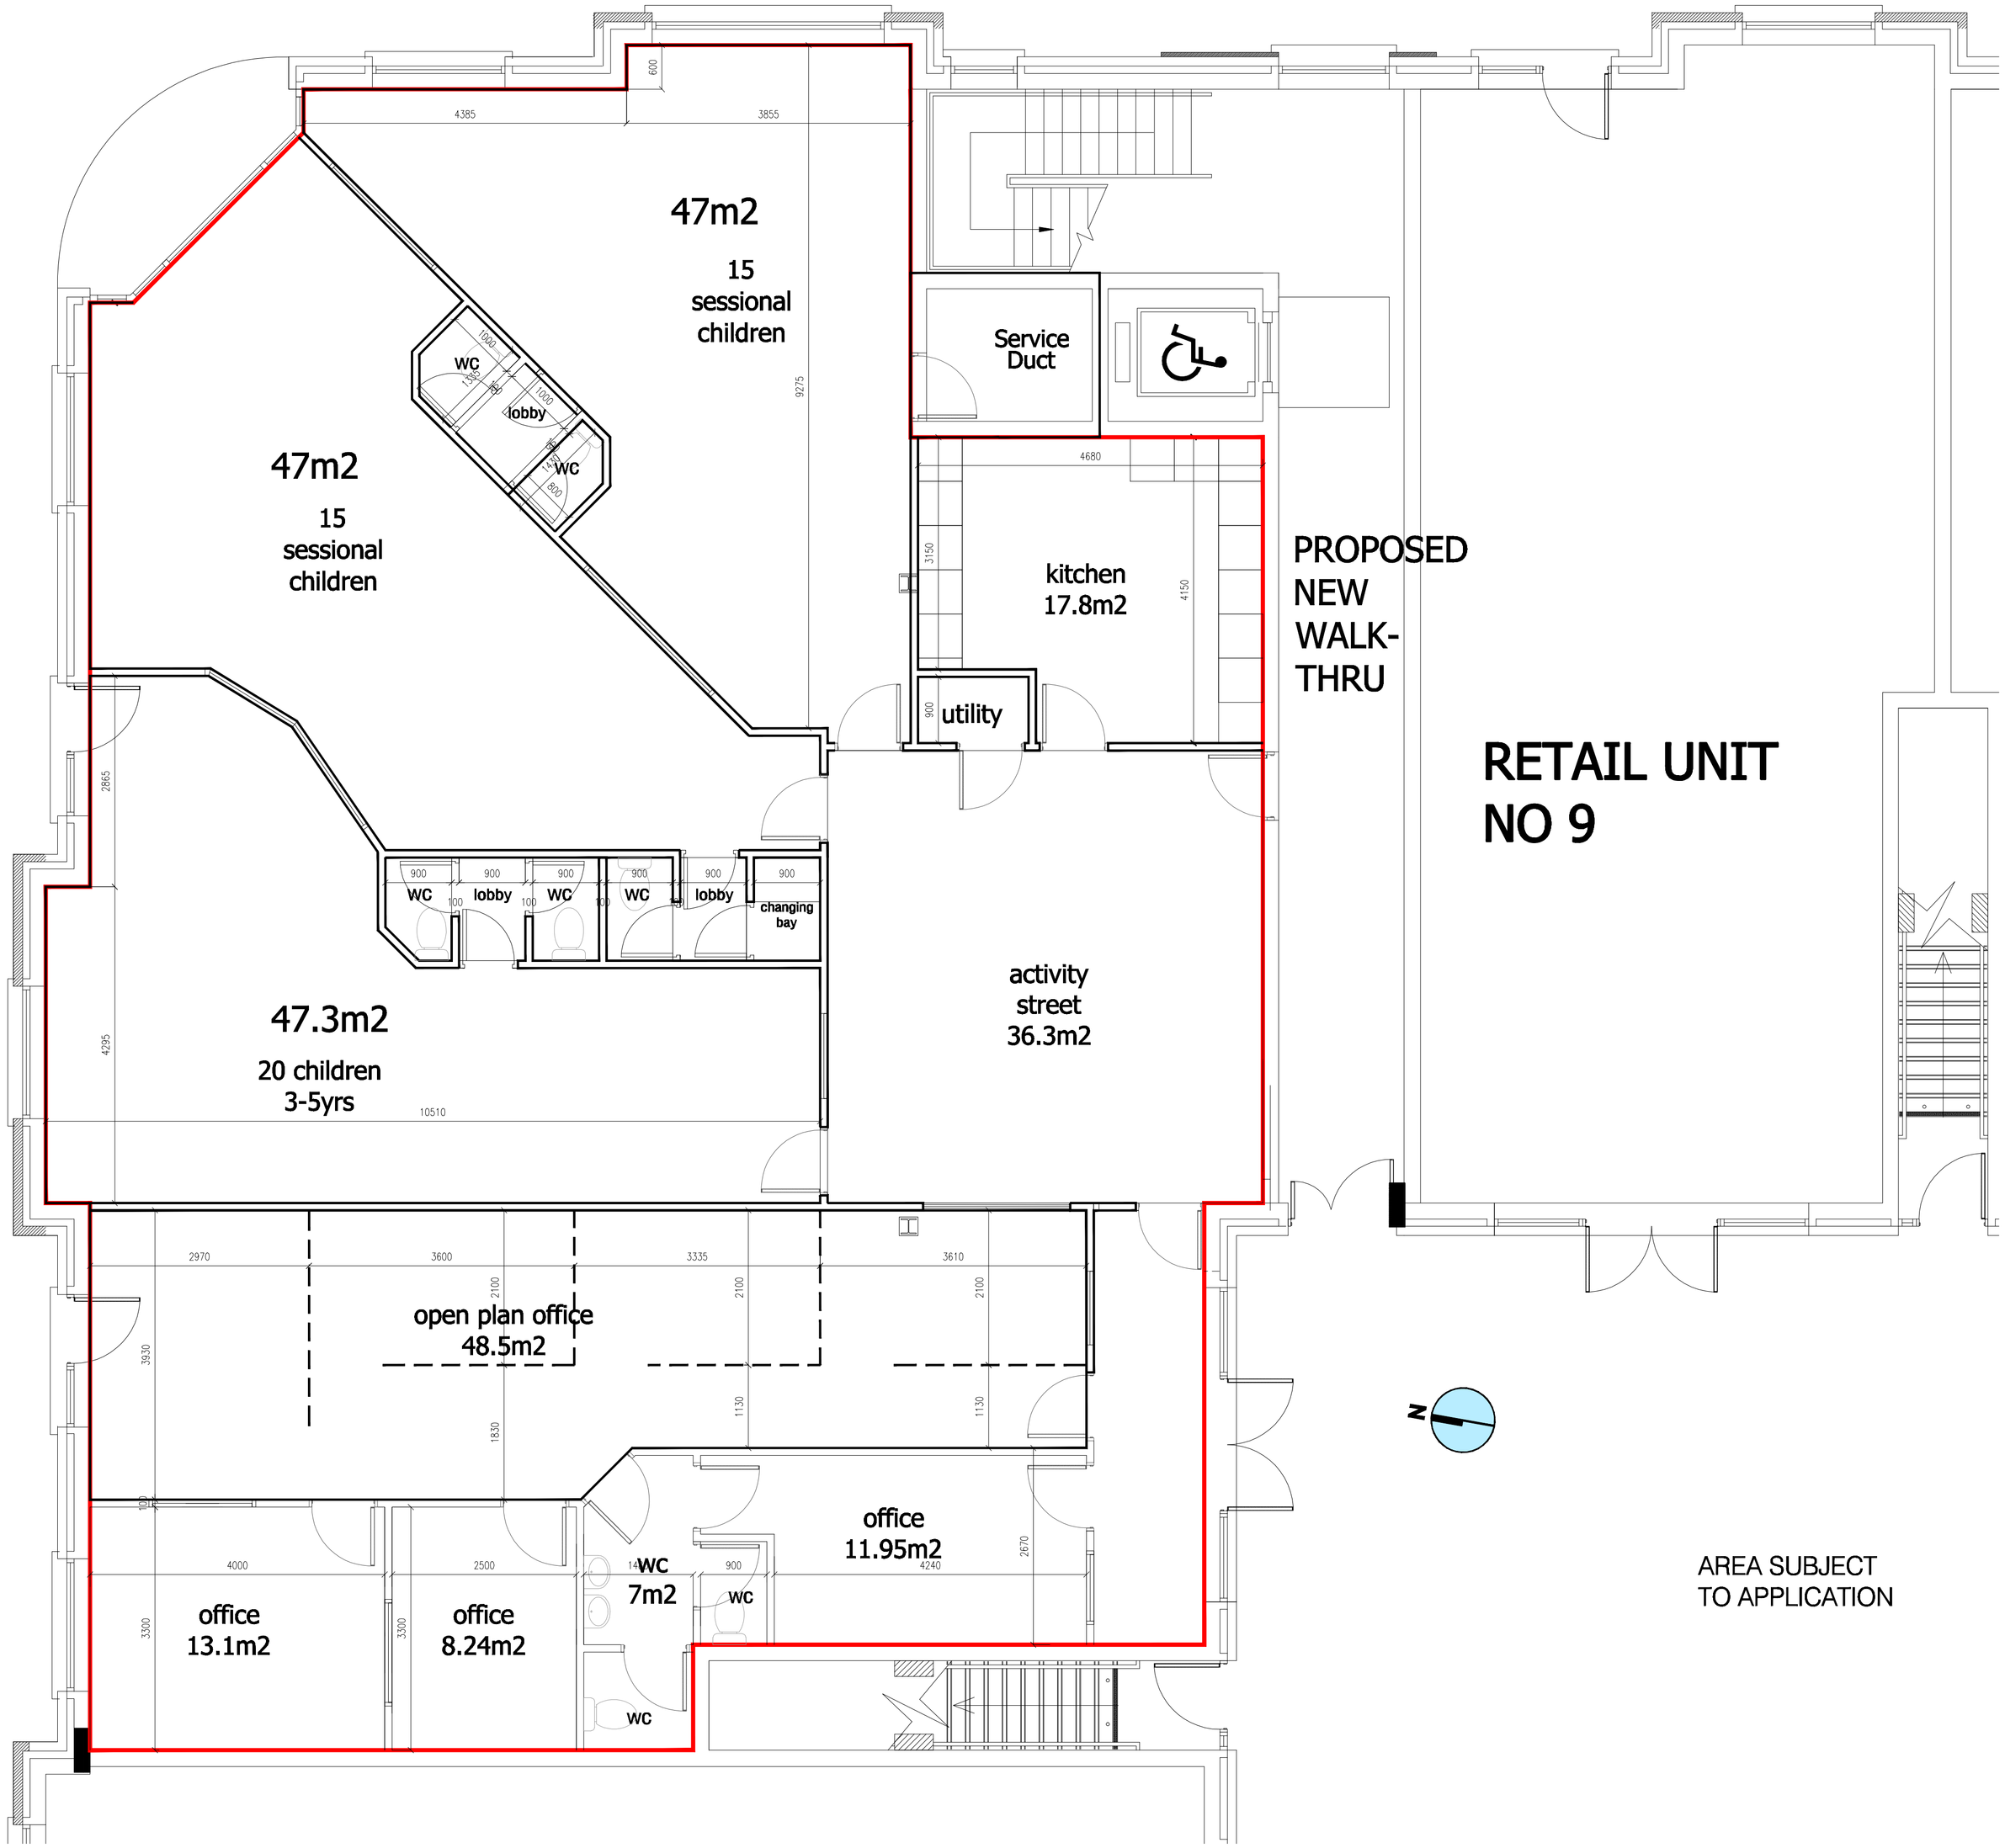

UPPER GROUND FLOOR PLAN

1:50

Revn.	Date	Description	Issued By
A	26/08/10	Sketch Layout	YM

Title
UPPER GROUND FLOOR PLAN

Dwg. No.
KSO 0810-202

Development
PROPOSED CRECHE AT ST. OLAVES, KINSEALY, CO.DUBLIN

Revn.
A

Scale
as shown

Date
Feb '11

Client
KELLY, P

Stage
PLANNING DRAWINGS

Architects & Development Consultants
EM Hogan & Associates
Unit C1,
Airside Enterprise Centre,
Swords, Co.Dublin
Tel: 01-8075040
Fax: 01-8971292
email: info@emhogan.ie